

WEST MONTE VISTA AVENUE

EXISTING ELDRIDGE AVENUE

EXISTING POWER POLE

EXISTING BUILDING


EXISTING BUILDING


PROPOSED BUILDING  
# 20400

EXISTING SHED


SOUTH LOT 83 SPACES (E)

MORALES COURT

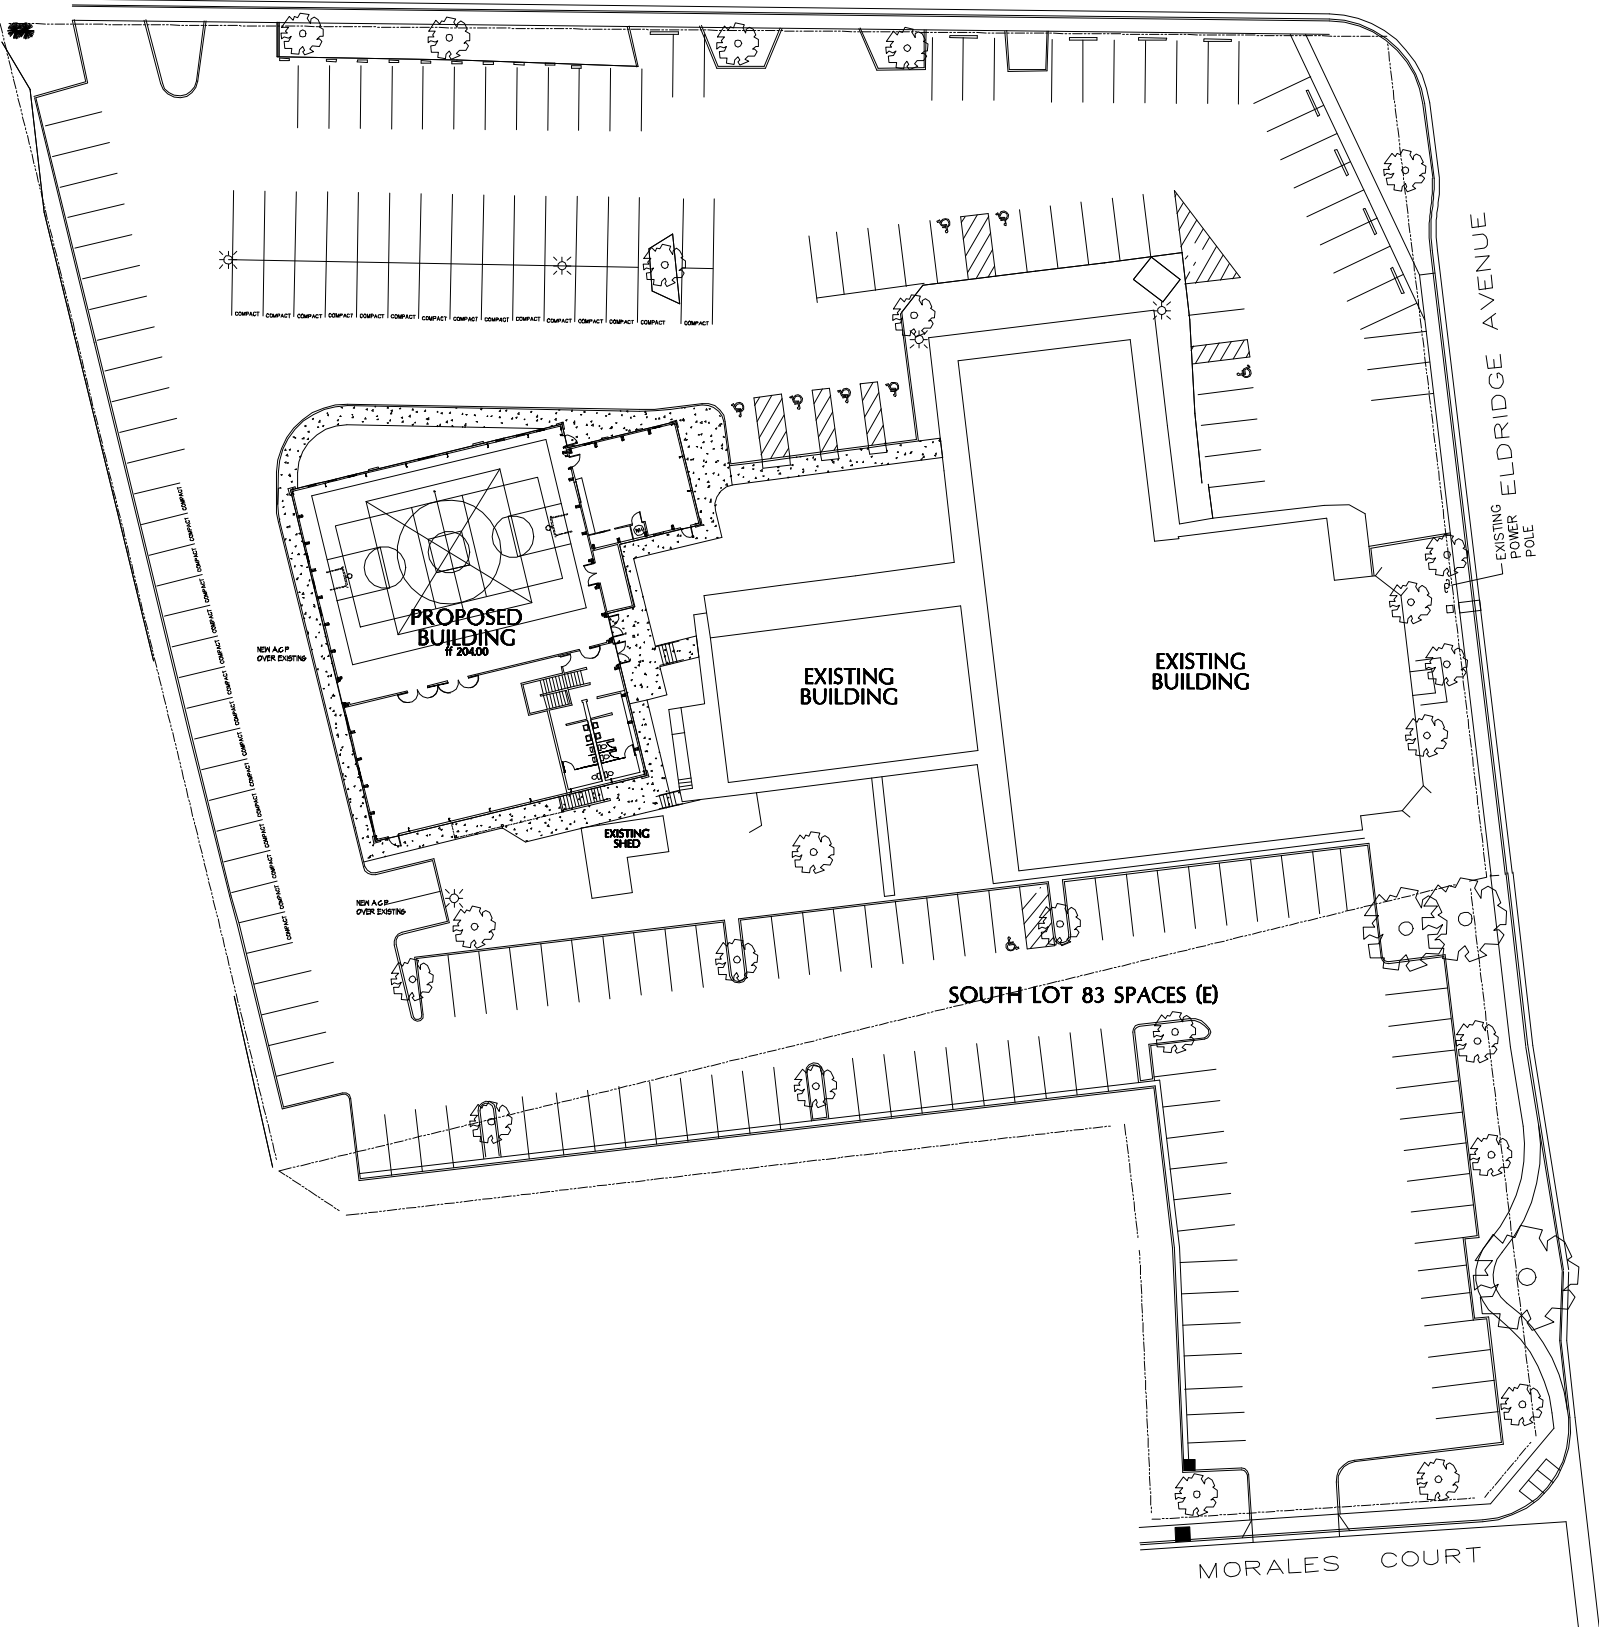

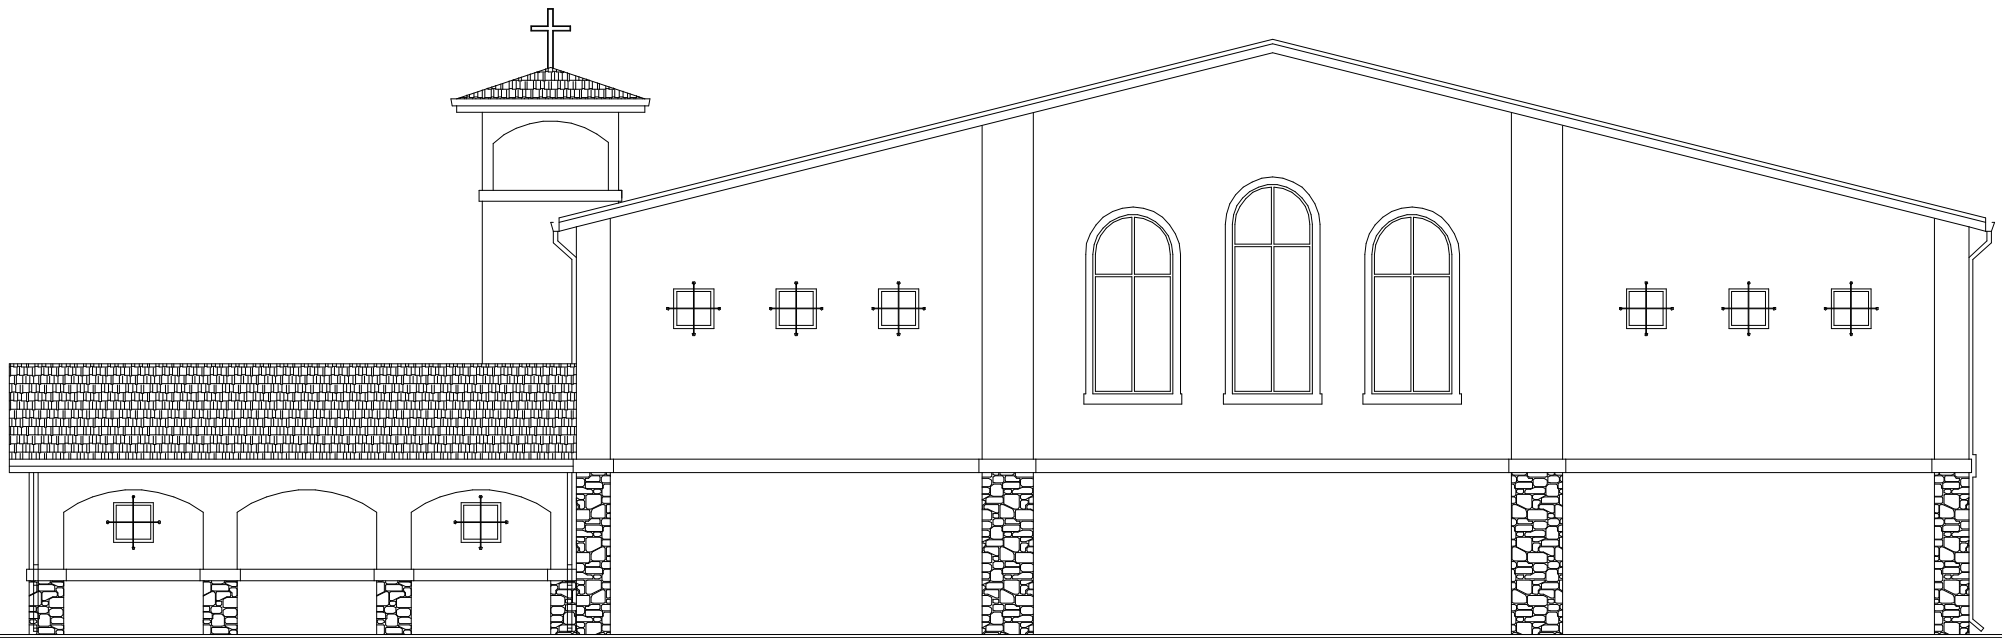


NORTH ELEVATION

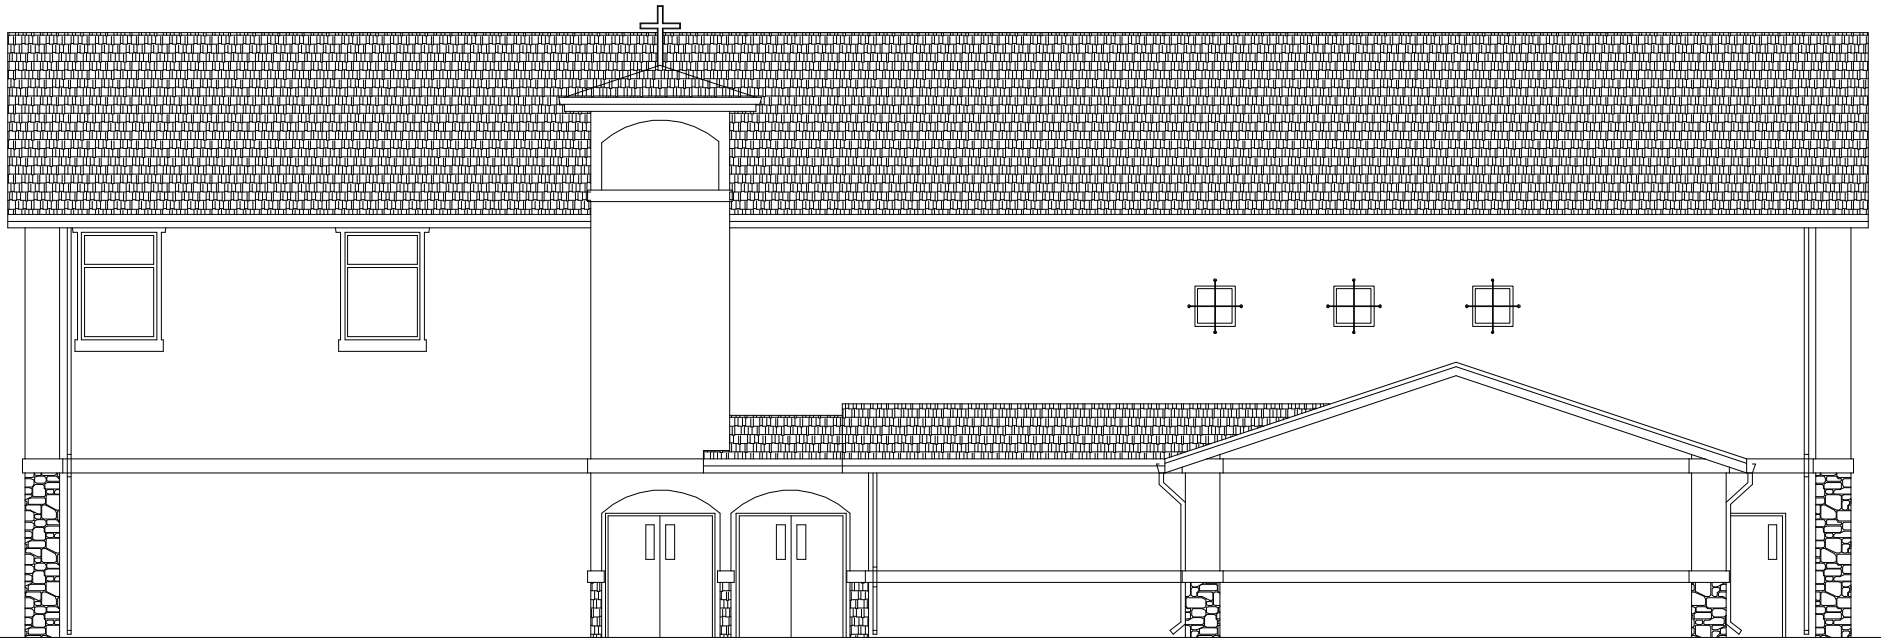


EAST ELEVATION




SOUTH ELEVATION

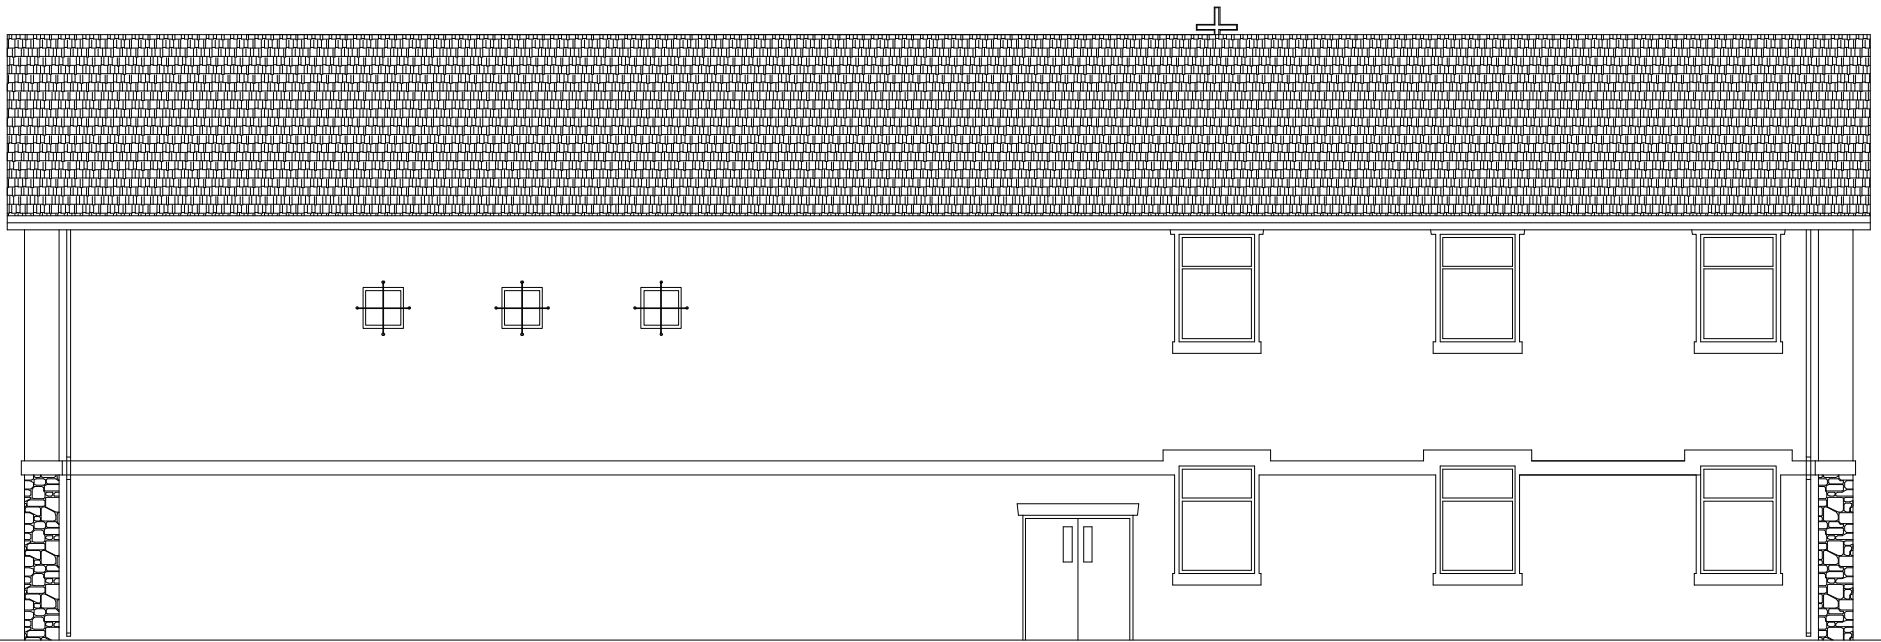

WEST ELEVATION

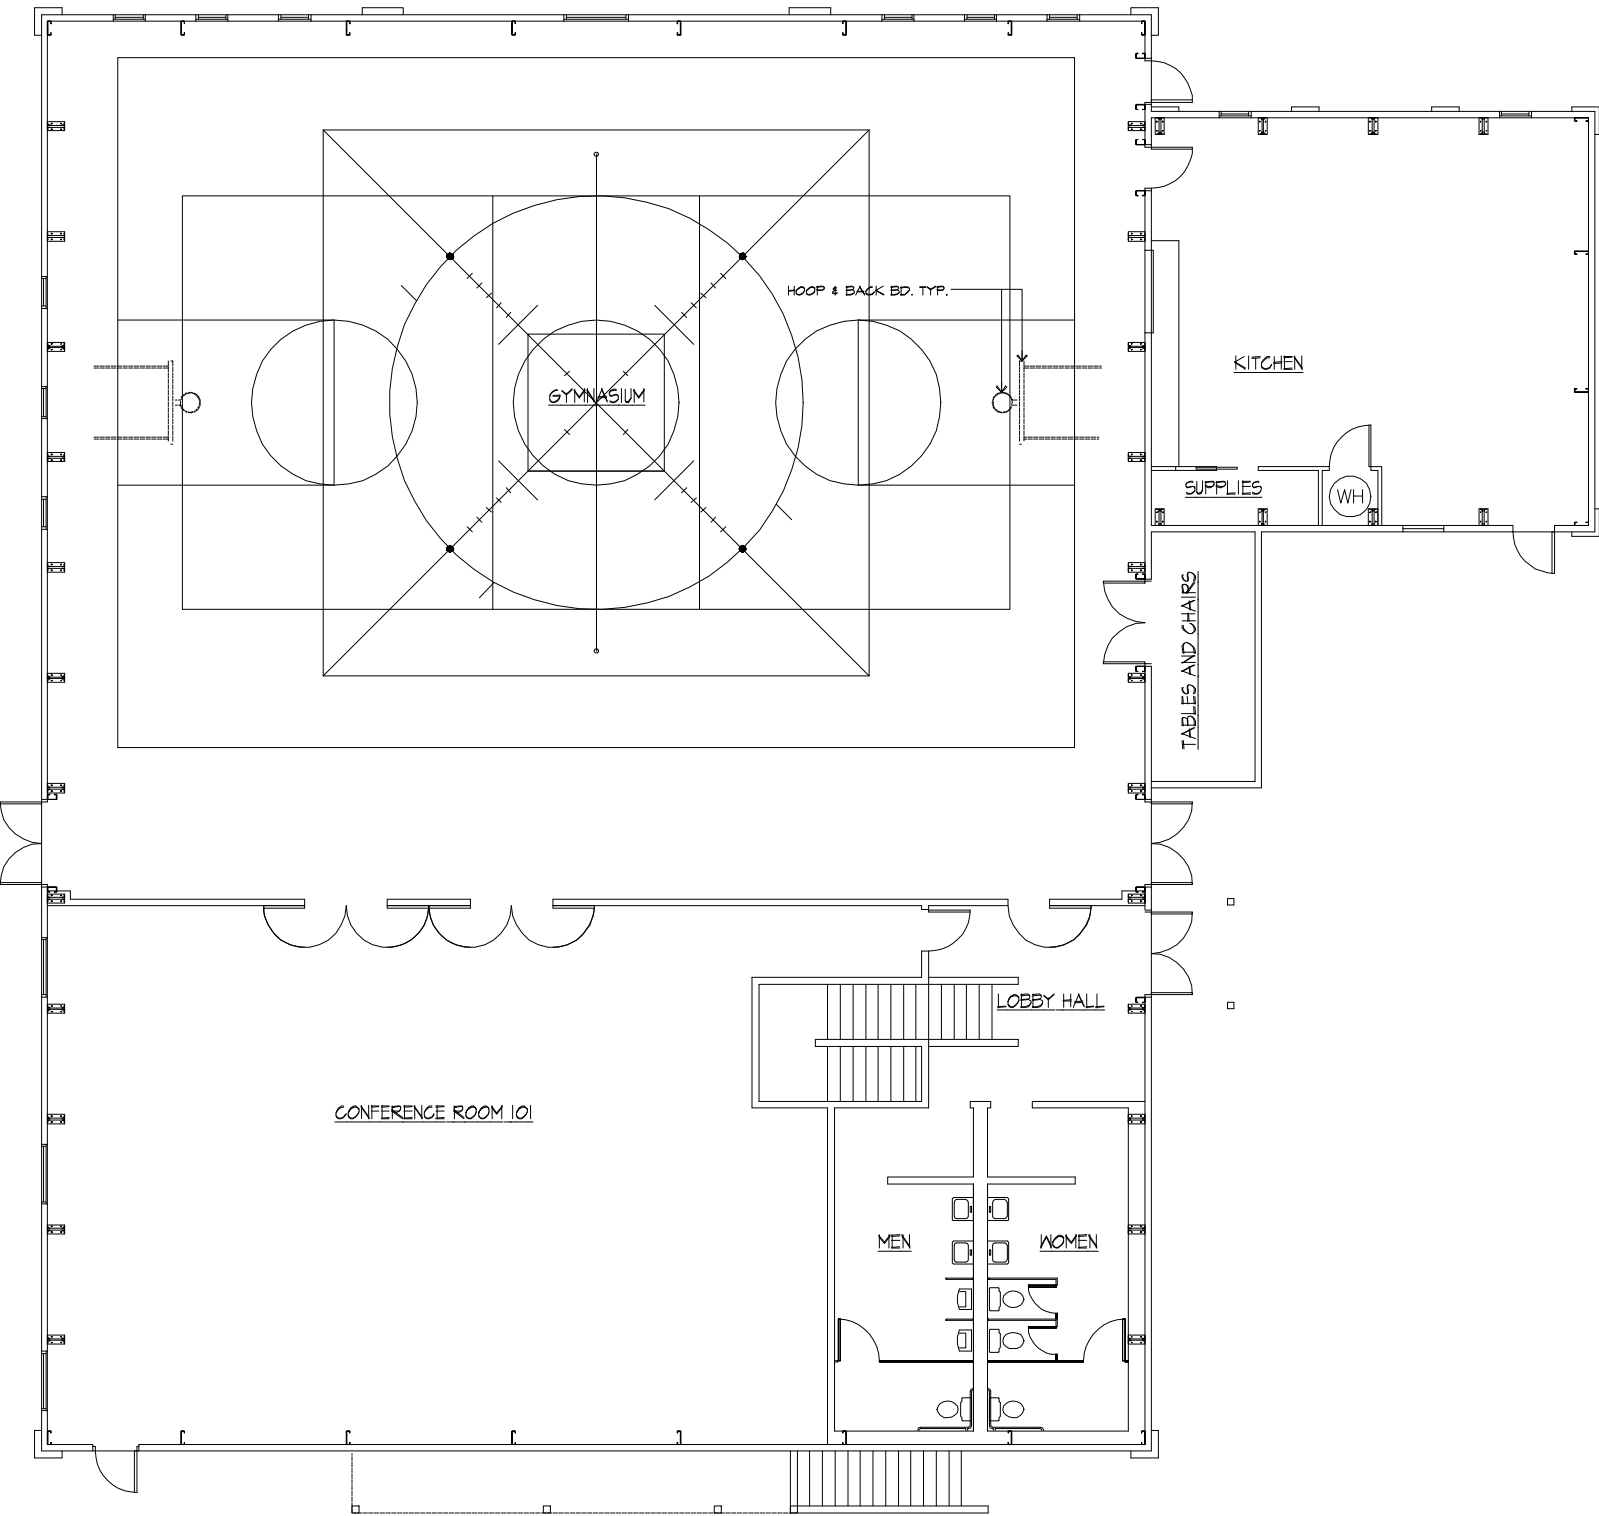

FIRST FLOOR PLAN

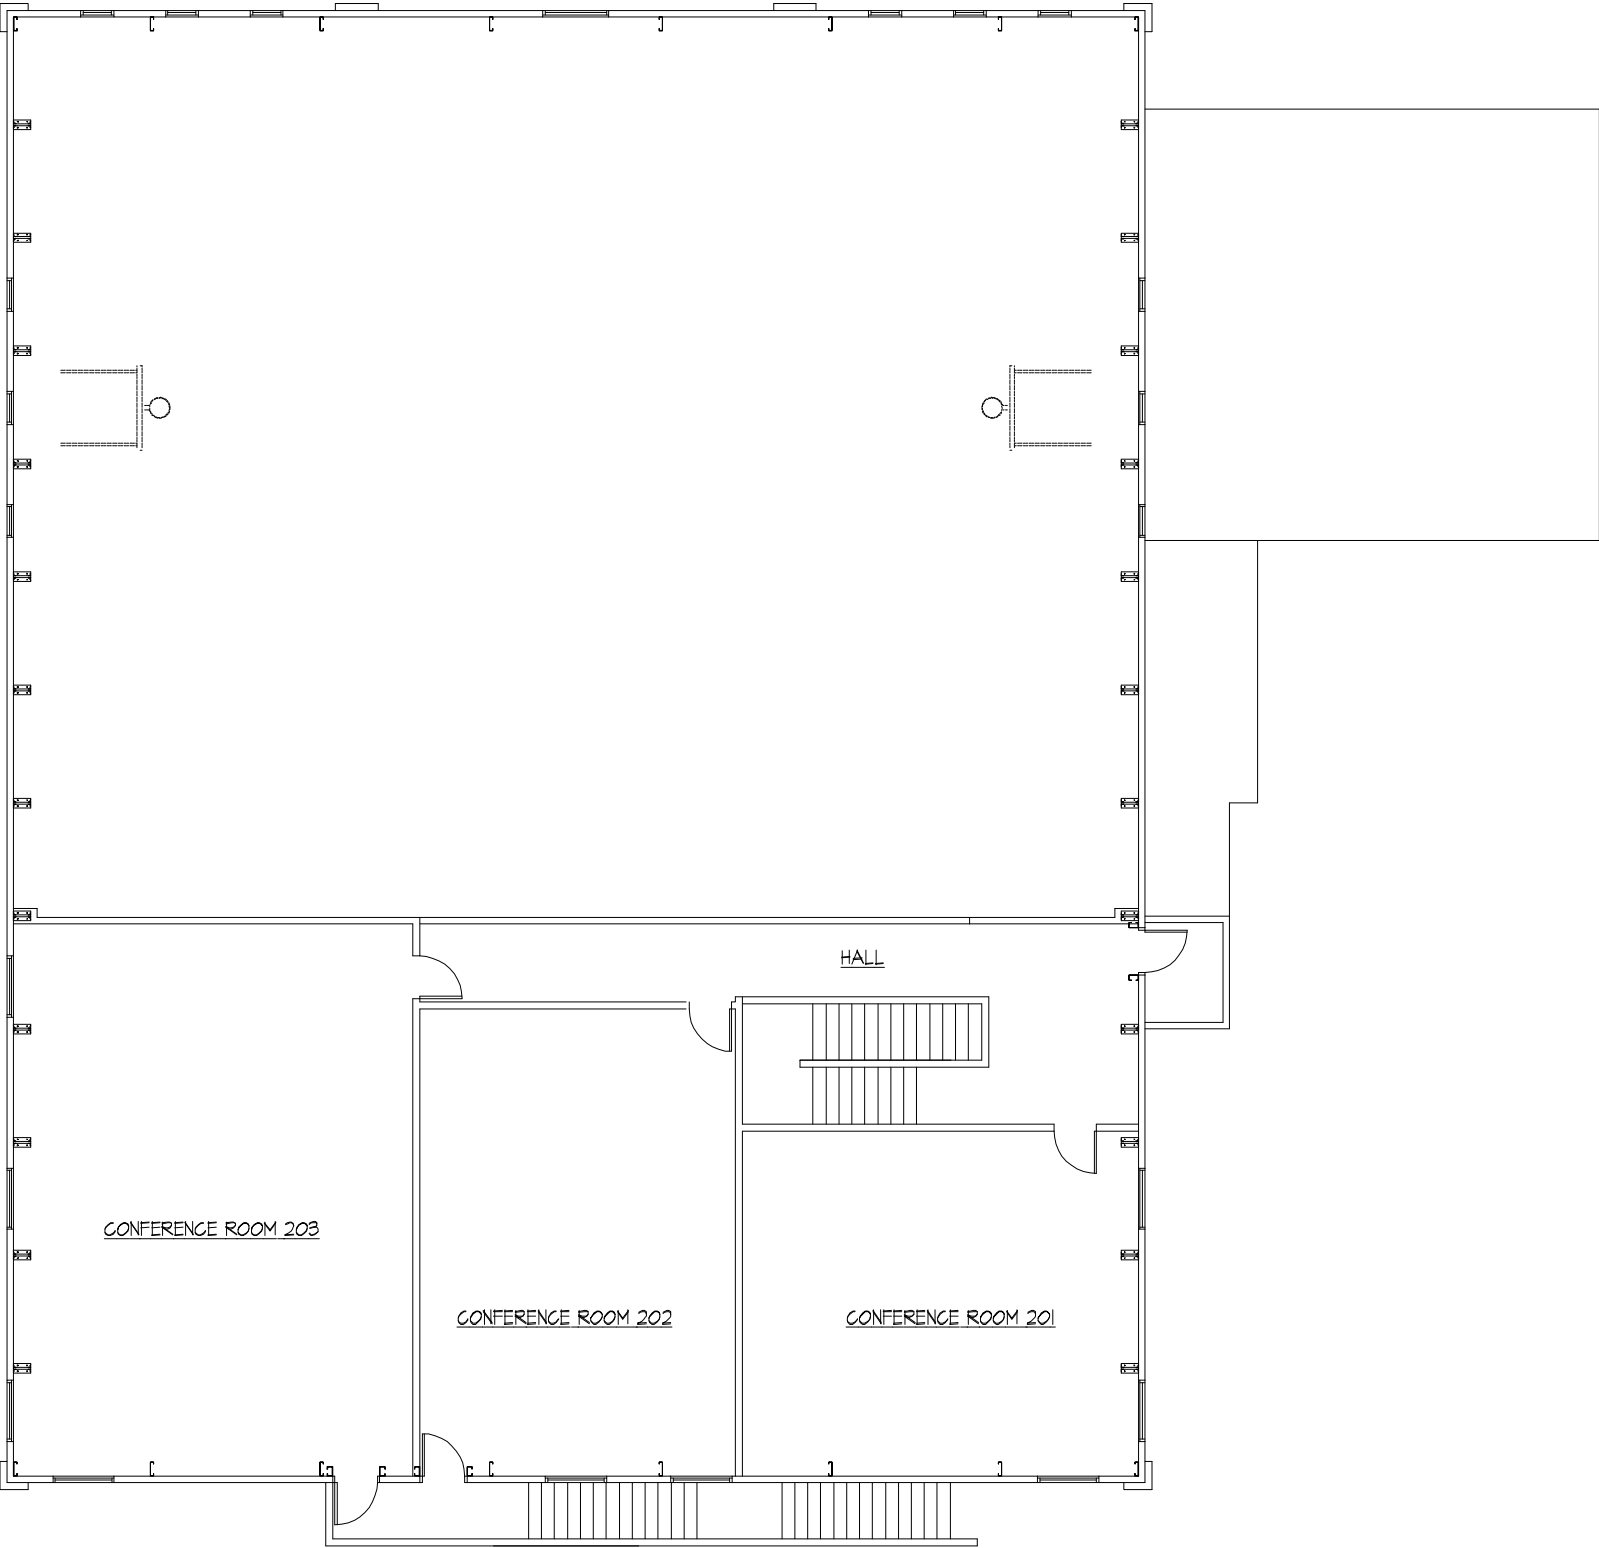

SECOND FLOOR PLAN